SYMBOLS LEGEND

- EXISTING WALL TO REMAIN
- NEW DRYWALL WALL/ PARTITION
- NEW CMU FOUNDATION WALL
- EXISTING TO BE REMOVED
- 36x80 — DOOR -SUBSCRIPT INDICATES WIDTH AND HEIGHT
- EX- DENOTES EXISTING
- BIFOLD DOOR
- CASEMENT WINDOW
- 82 — WINDOW TYPE

DOOR / WINDOW / TRIMMED OPENING LINTELS

SPAN	LINTEL
3'-0" MAX.	(2) 2" X 8"
6'-0" MAX.	(2) 2" X 10"
9'-0" MAX.	(2) 2" X 12"

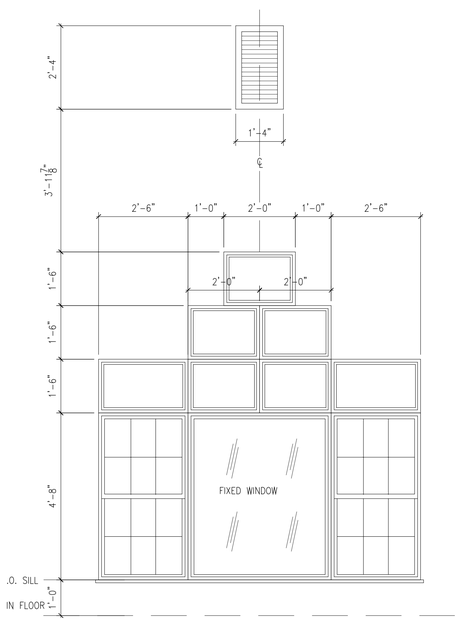

2 WINDOW ELEVATION
Scale: 1/2"=1'-0"

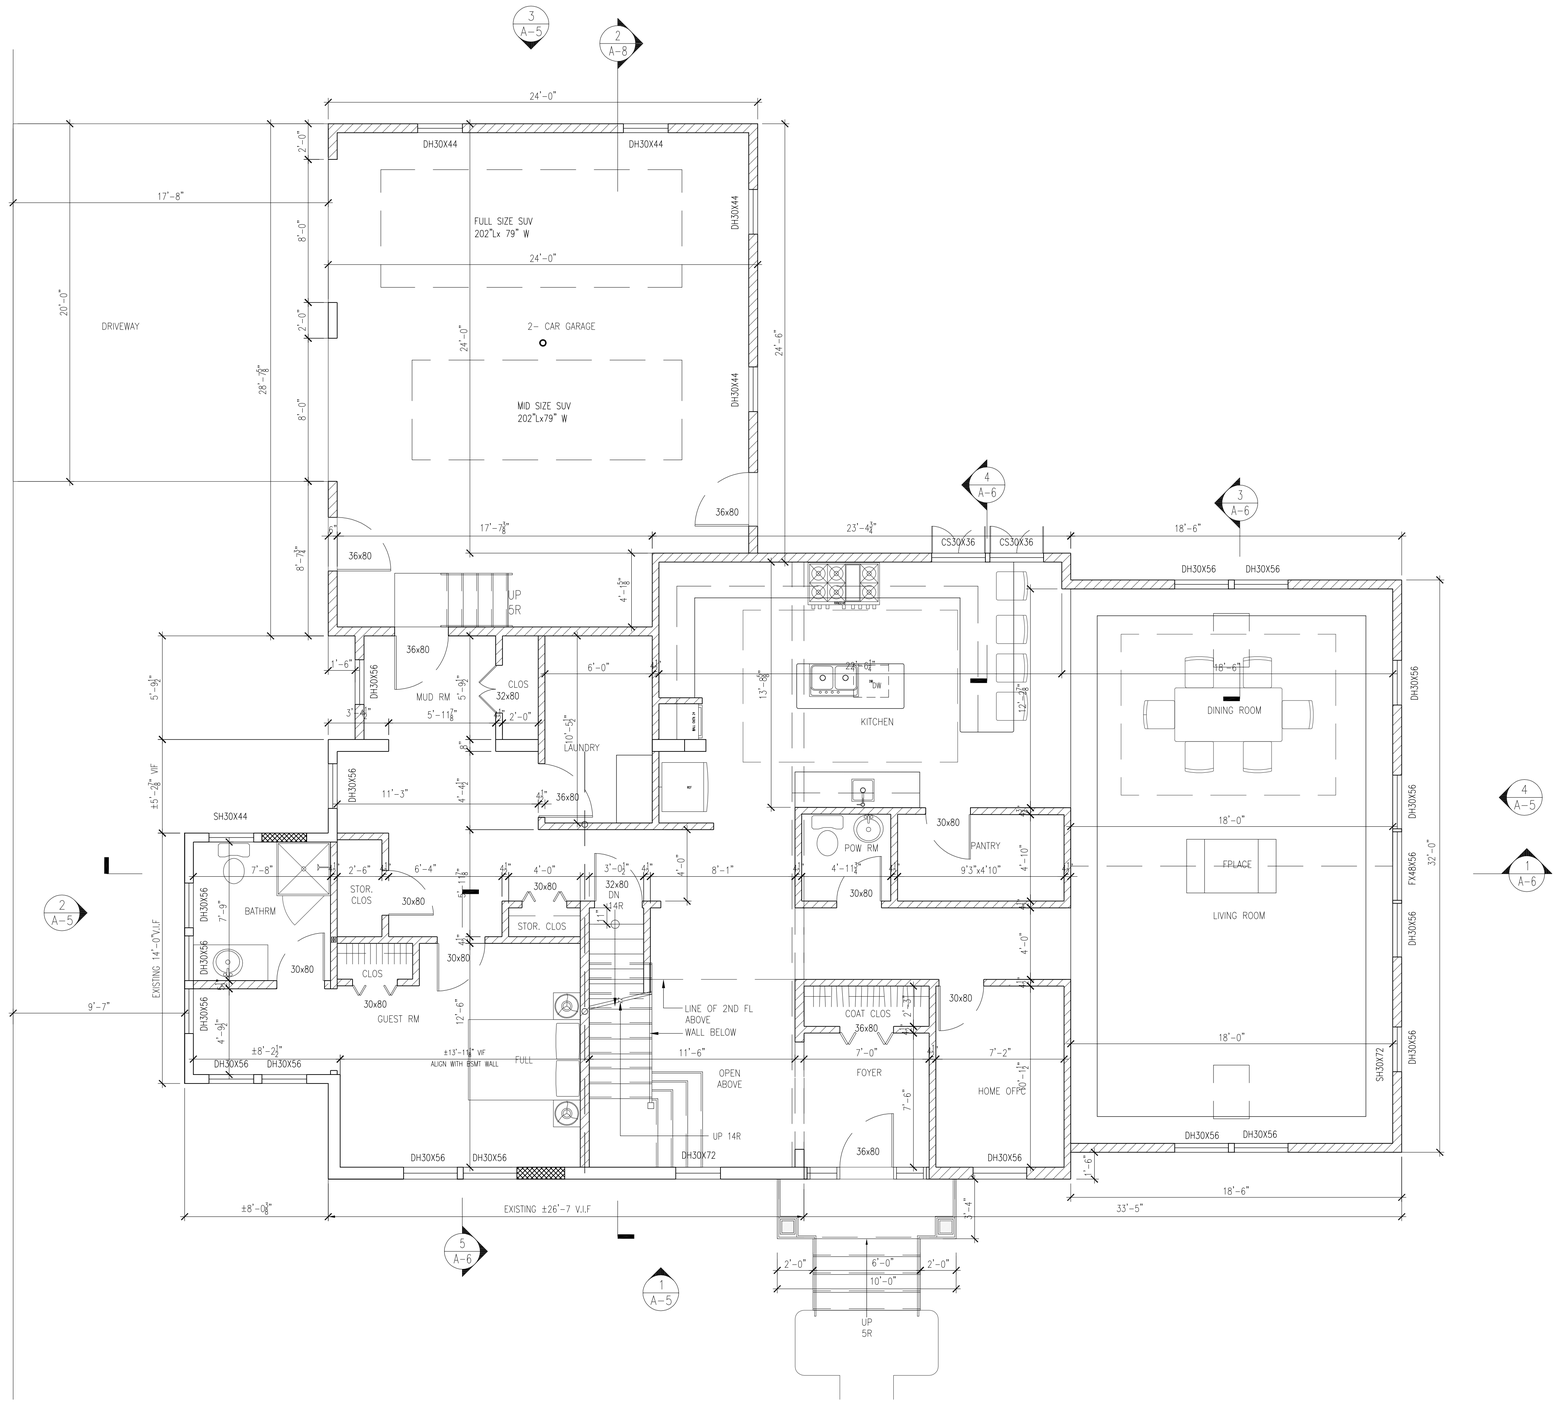

1 FIRST FLOOR PLAN
Scale: 1/4"=1'-0"

ARCHITECT:
CRUZ ACOSTA ARCHITECTS,LLP
151 W. CLINTON AVENUE,
BERGENFIELD NJ 07621
T 201-887.8386
1140 CALDWELL AVENUE
UNION NJ 07083
T 908-5145892

NOTE:
THESE DRAWINGS ARE INSTRUMENTS OF SERVICE AND ARE THE PROPERTY OF THE ARCHITECT. THEY ARE AVAILABLE ONLY FOR REVIEW AND USE IN ACCORDANCE WITH THIS NOTICE. THE DESIGNS SHOWN AND DESCRIBED HEREIN, INCLUDING ALL TECHNICAL DRAWINGS AND DETAILS THEREOF ARE PROPRIETARY AND CANNOT REPRODUCED, IN WHOLE OR PART WITHOUT THE EXPRESSED WRITTEN PERMISSION OF THE ARCHITECT.

PROJECT TITLE:
PROPOSED RENOVATION AND ADDITION
285 MOUNMOUTH AVE, NEW MILFORD NJ 07646

NO.	REVISION	DATE

DRAWING TITLE:
IST FLOOR PLAN

PROJ.NO.
SCALE: AS NOTED
DATE: 2021-03-19
DRAWING NO: A-3